DEPARTMENT OF PARKS AND COMMUNITY SERVICES

OCTOGON SHADE SHELTER

CONCRETE PICNIC TABLE

PET/HUMAN PEDESTAL DRINKING FOUNTAIN

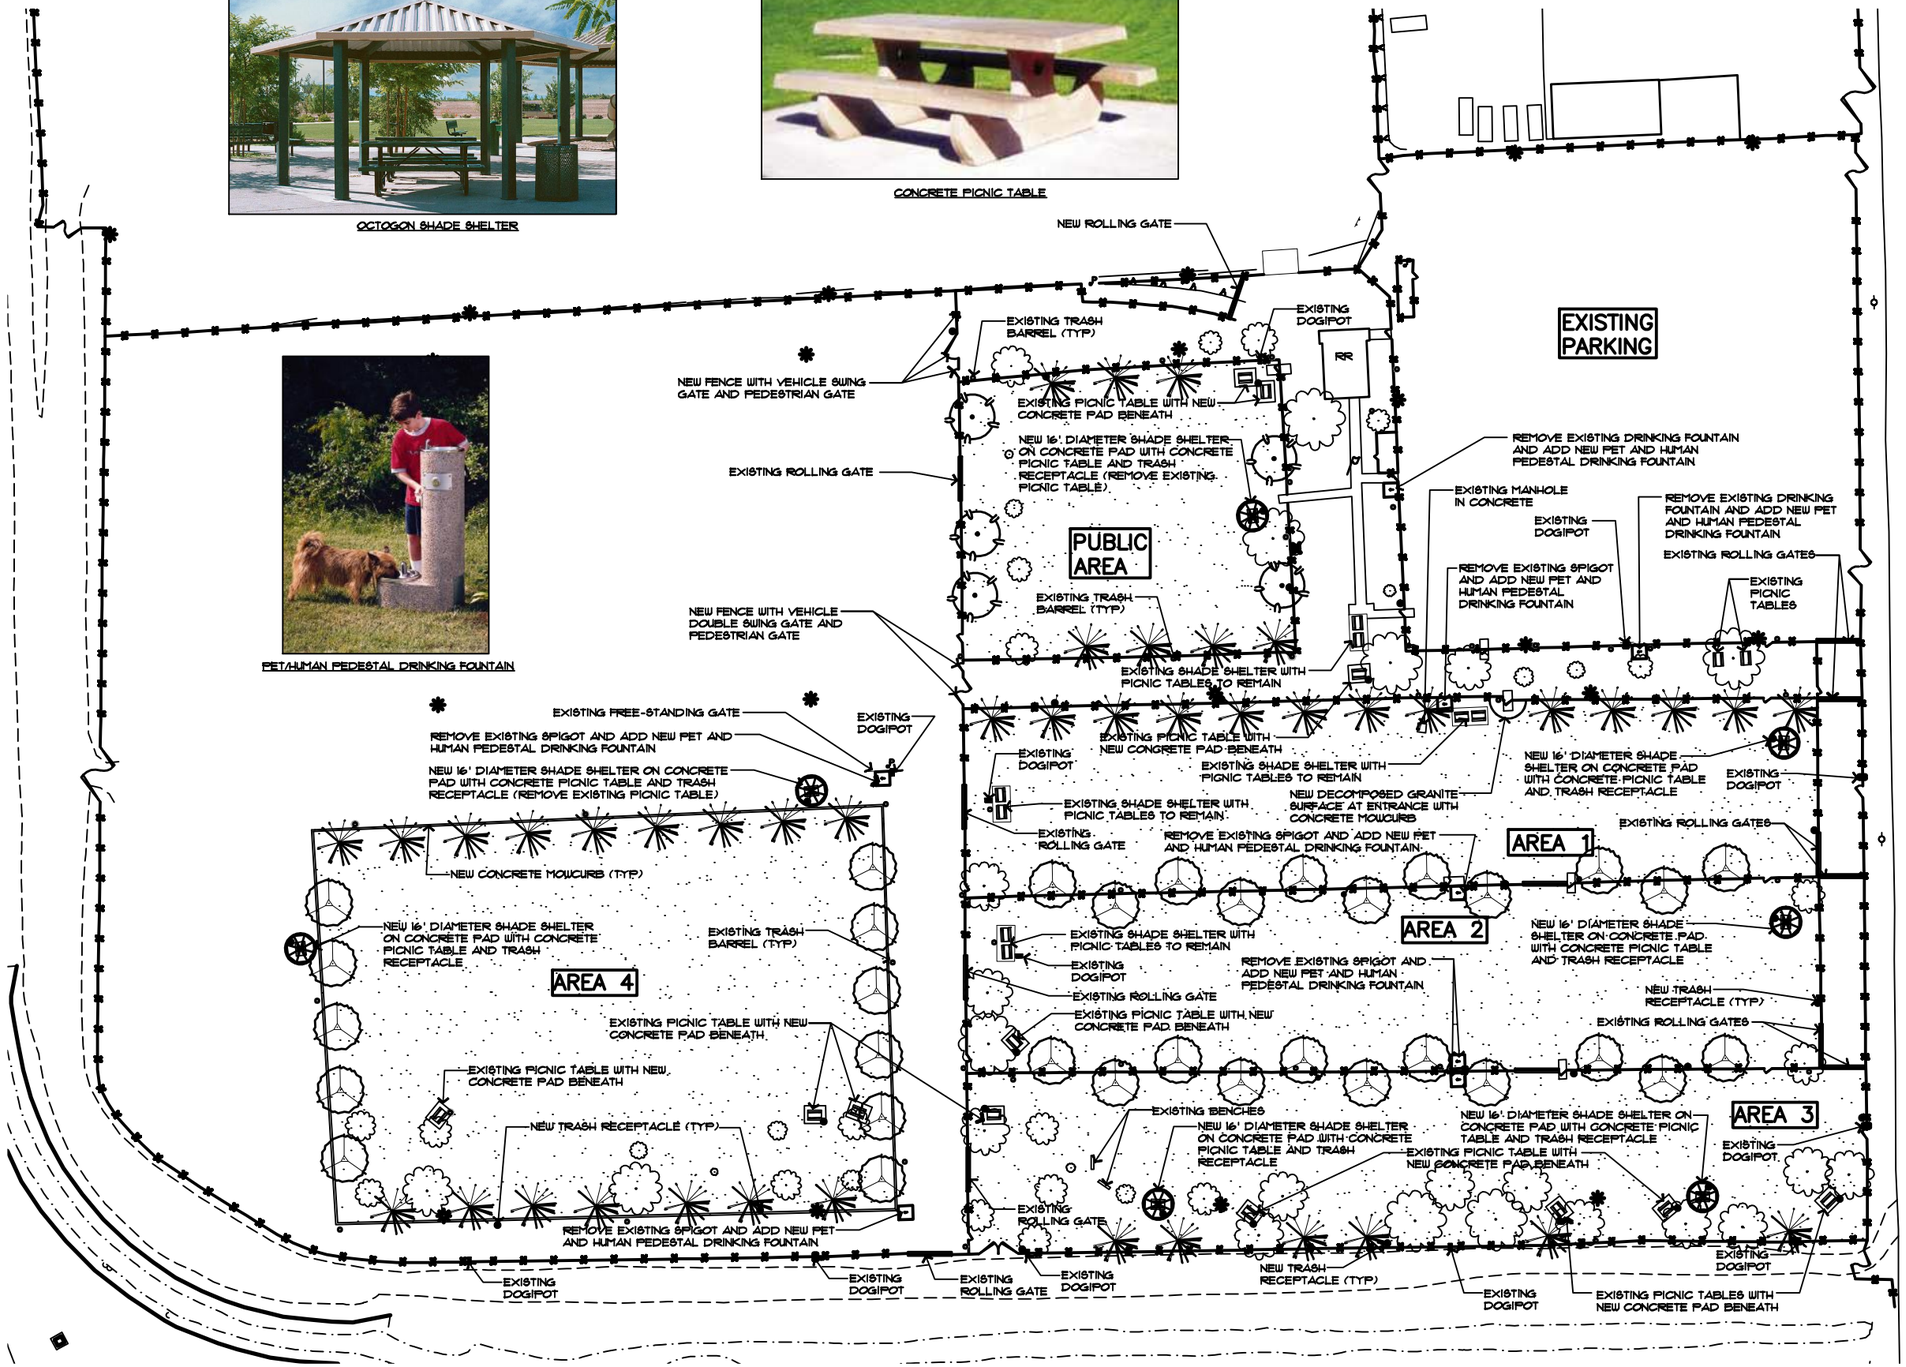

CLARK COUNTY NEVADA

DOG FANCIER'S PARK REDEVELOPMENT SCOPE OF WORK:

DESIGN AND CONSTRUCT SEVEN (7) 16' DIAMETER OCTAGON-SHAPED PICNIC SHADE SHELTERS WITH CONCRETE PICNIC TABLES AND TRASH RECEPTACLES.

REMOVE EXISTING DRINKING FOUNTAINS AND SPIGOTS AND REPLACE WITH DOG AND HUMAN STYLE DRINKING FOUNTAINS IN 8' X 8' DECOMPOSED GRANITE AREA WITH A FRENCH DRAIN/LEACH SYSTEM AT EACH EXISTING WATER TAP. ORIGINAL WATER AND SEWER CONNECTIONS TO REMAIN.

DESIGN AND INSTALL ADDITIONAL FENCE AND DOUBLE GATE TO SEPARATE THE "ET" AREA BETWEEN THE PUBLIC USE AREA AND THE TRI-RUN AREA.

DESIGN AND INSTALL ADDITIONAL FENCE AND GATE NORTH OF THE PUBLIC AREA UP THE HILL TO THE PERIMETER FENCE.

INSTALL 25 TO 30 ADDITIONAL 55-GALLON DRUM TRASH RECEPTACLES THROUGHOUT SITE.

DESIGN AND CONSTRUCT NINE (9) 10' X 12' INDIVIDUAL CONCRETE PADS TO GO BENEATH NINE (9) EXISTING PICNIC TABLES. ADD TRASH RECEPTACLES TO EACH PAD.

ADD DECOMPOSED GRANITE AT THE MAIN ENTRANCE TO THE TRI-RUN AREA.

REMOVE EXISTING DISEASED TREES ALONG THE SOUTH PROPERTY LINE AND ALONG THE WEST CORRIDOR NEAR THE PUBLIC AREA. ADD NEW TREES TO BE IRRIGATED ON A DRIP IRRIGATION SYSTEM.

DESIGN AND INSTALL CIRCULAR SEATWALLS AROUND ALL NEW TREES.

PLANT SCHEDULE

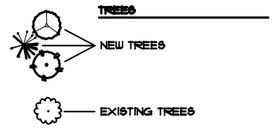

DOG FANCIERS PARK REDEVELOPMENT

LANDSCAPE CONCEPT

The WLB Group
WLB
Engineering • Landscape Architecture
Planning • Urban Design • Surveying
2551 N. Green Valley Pkwy. Suite A425
HENDERSON, NV. 89014 (702) 458-2551

NORTH

MAY 18, 2007
SCALE 1"=40'-0"

JOB # 401019-A-003