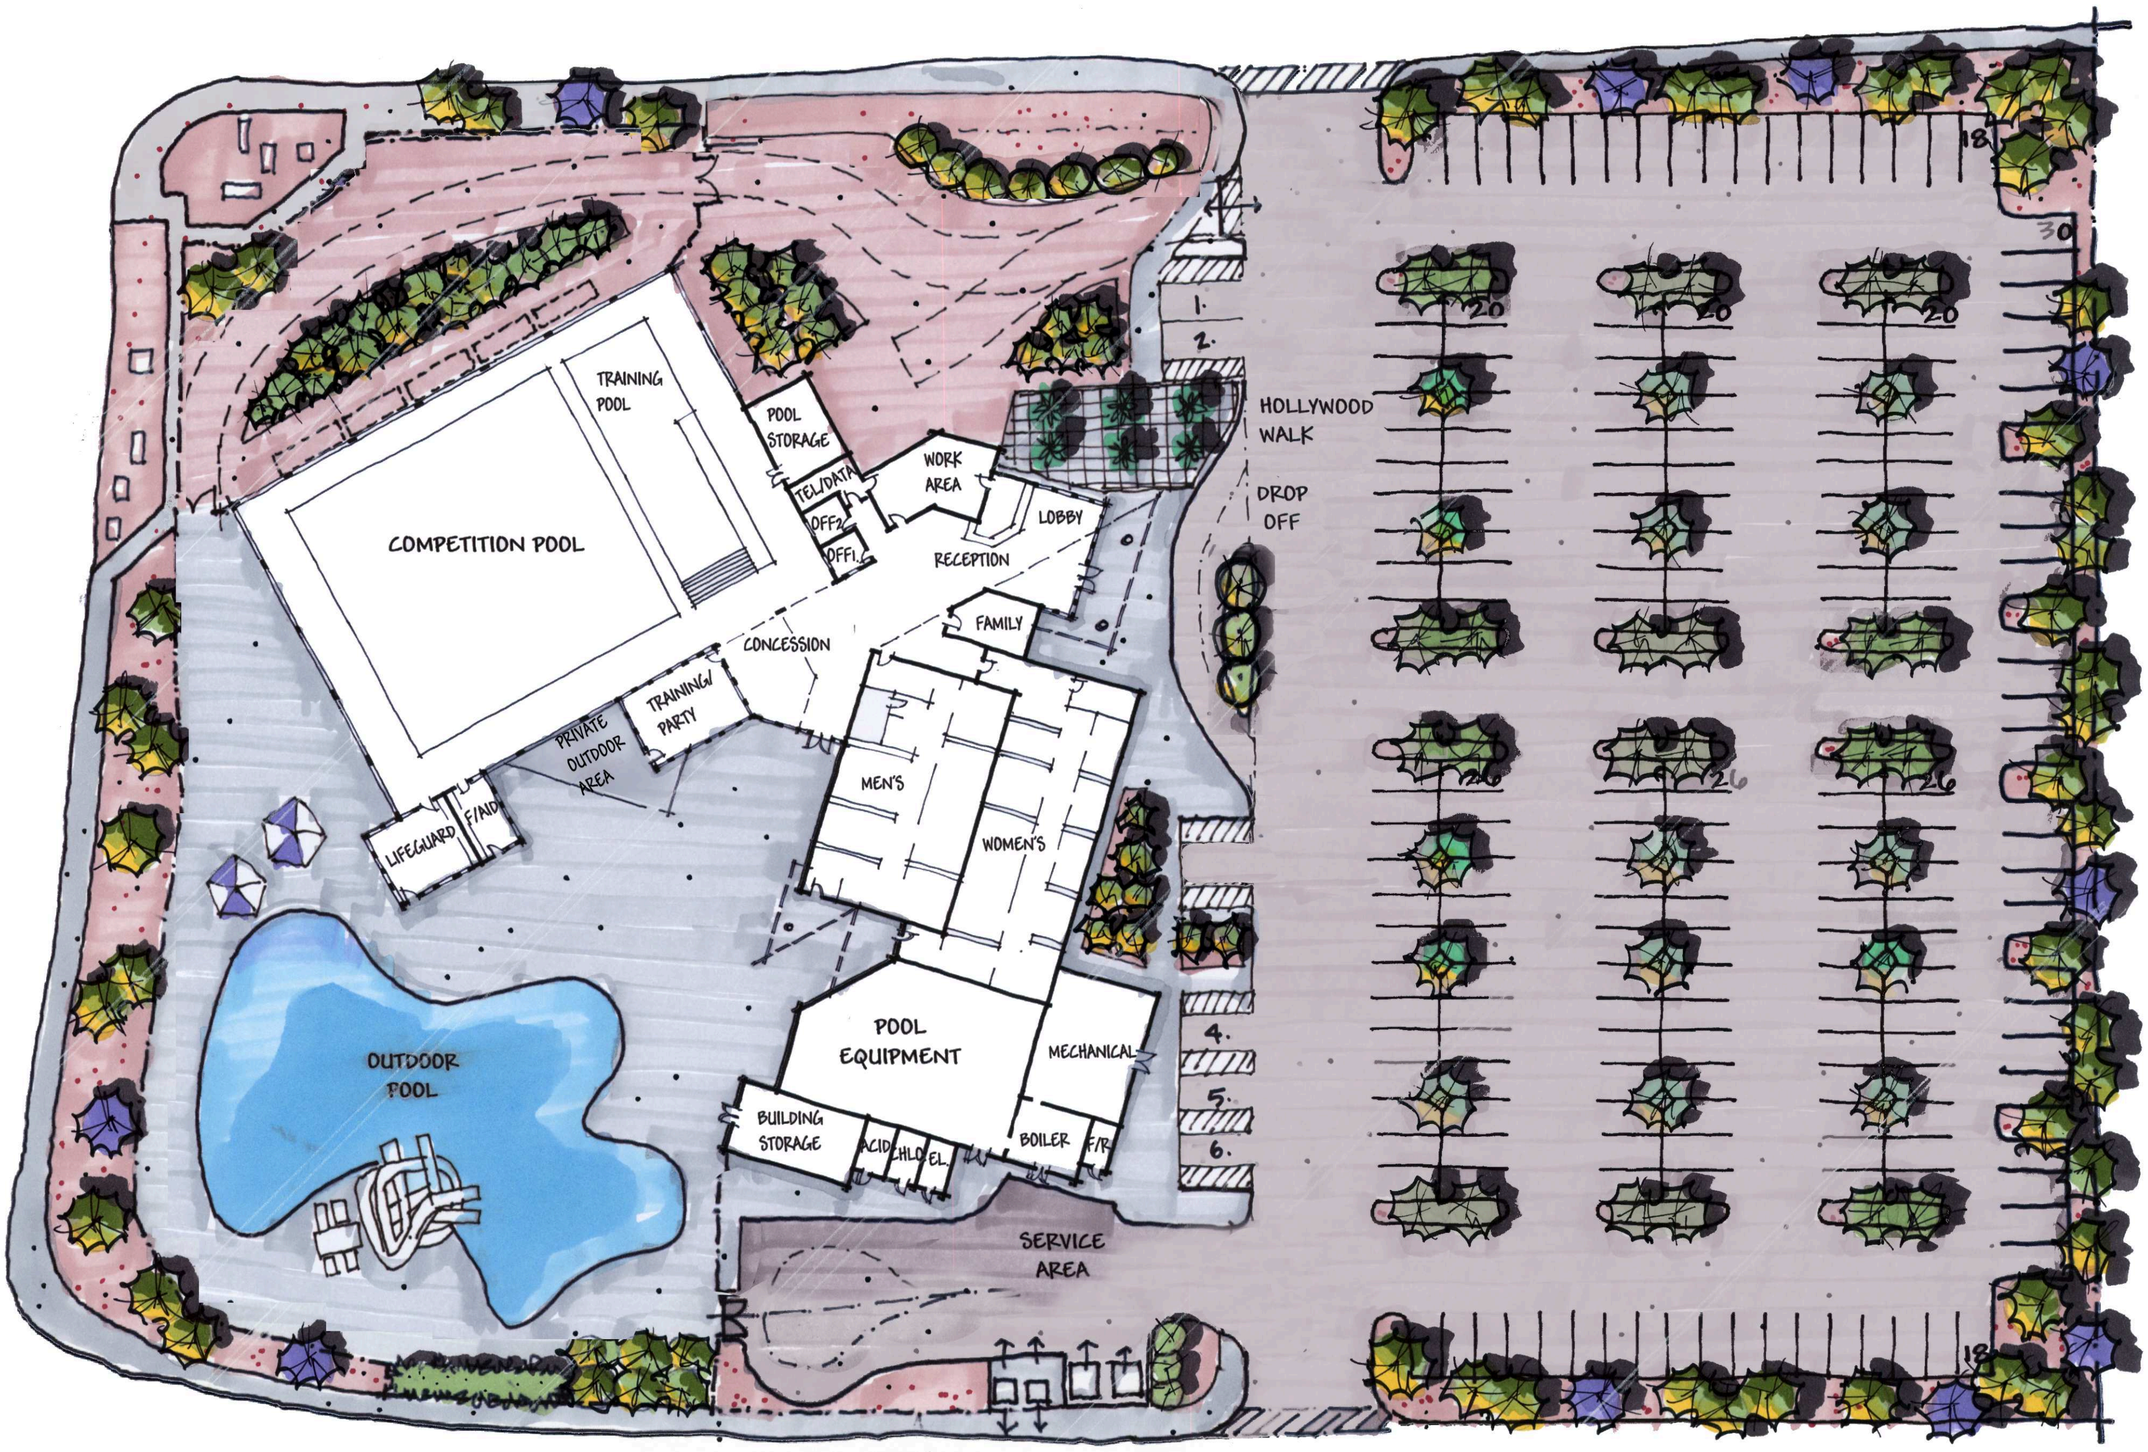

DCC architects
Domingo Cambeiro Corp.

SITE PLAN - SCHEME "E"

SCALE: 1" = 30'

JANUARY 13, 2009

GROSS SF. OF BUILDING= 30,000.00 S.F

NO. OF PARKING SPACES = 200